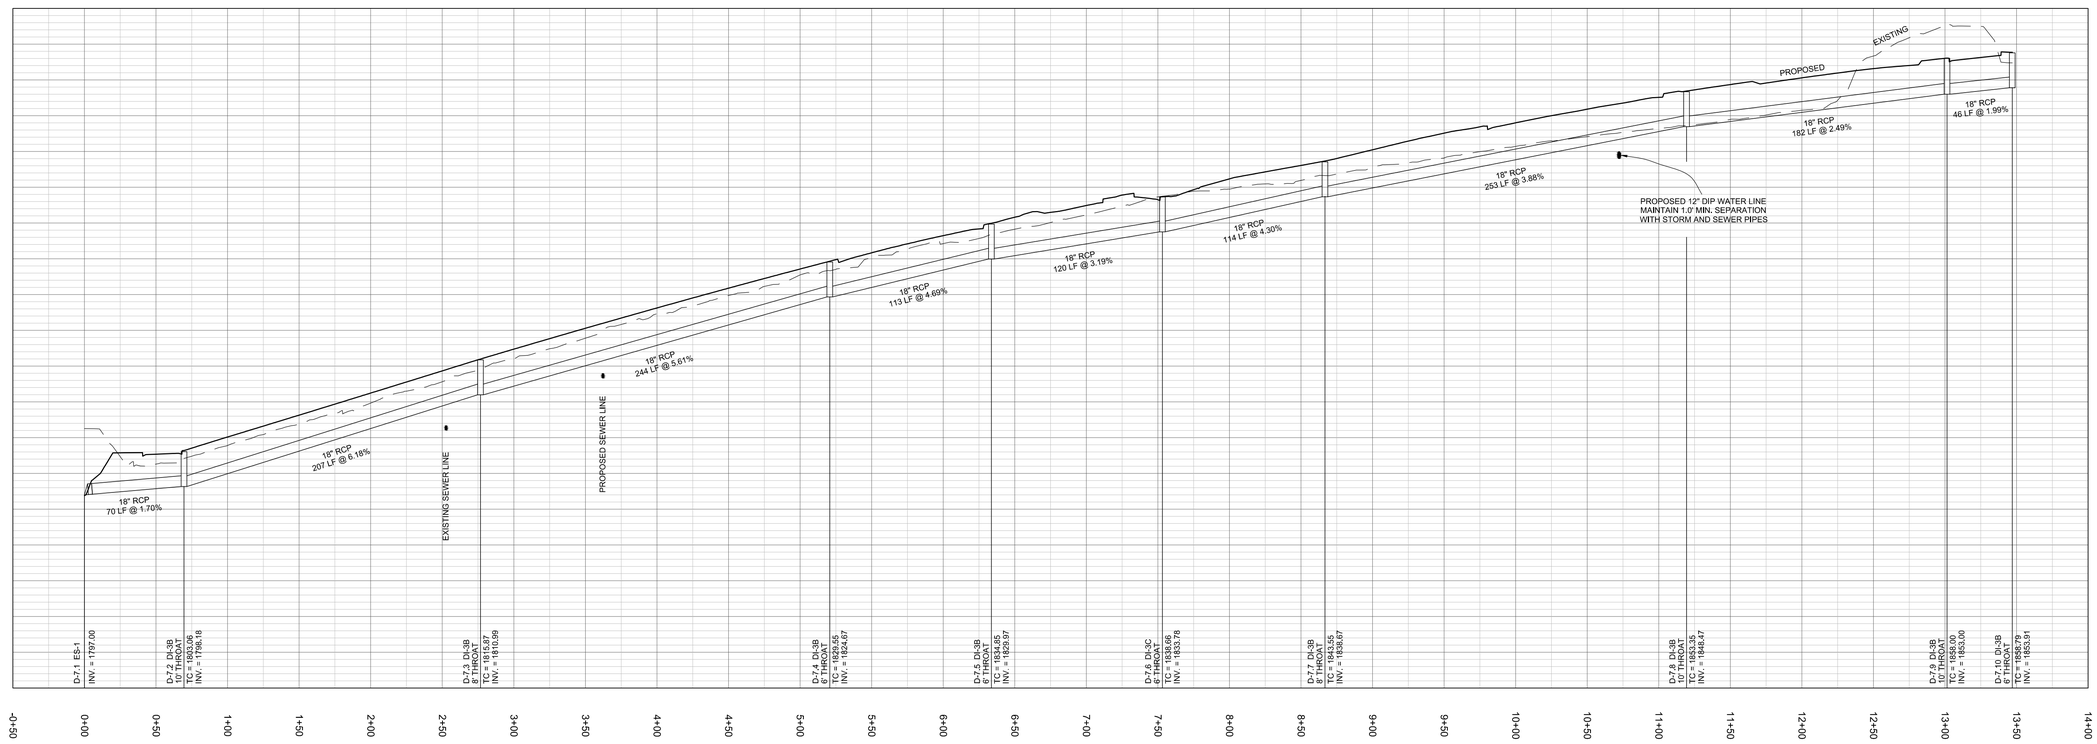

STORM LINE 7

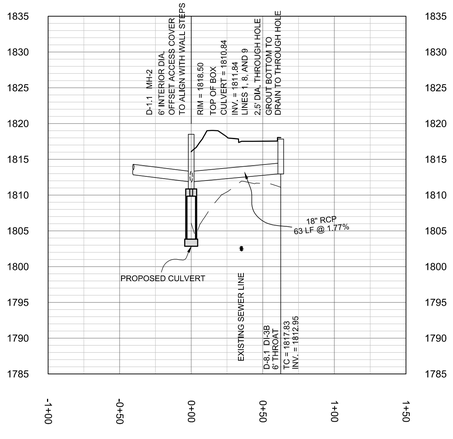

STORM LINE 8

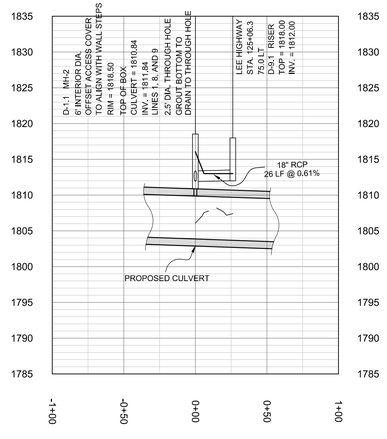

STORM LINE 9

CITY OF BRISTOL
BRISTOL VA TENN
GOOD PLACE TO LIVE
VIRGINIA

CITY OF
BRISTOL, VIRGINIA
300 LEE STREET
BRISTOL, VA 24201
(276) 645-7470

REVISIONS

DATE

COMMONWEALTH OF VIRGINIA
G. WALLACE McCULLOCH
Lic. No. 015028
PROFESSIONAL ENGINEER

COMMONWEALTH OF VIRGINIA
CHARLES C. BREWSTER
Lic. No. 002407
LAND SURVEYOR

WIDENING OF
LEE HIGHWAY
PHASE - 2
UPC 105753

STORM AND SANITARY
SEWER LINE PROFILES

DATE:
JULY 2017

DRAWING NO.
730-229

FILE NAME:
LEE HWY EXIT 5

SHEET NUMBER
11.6 OF 11